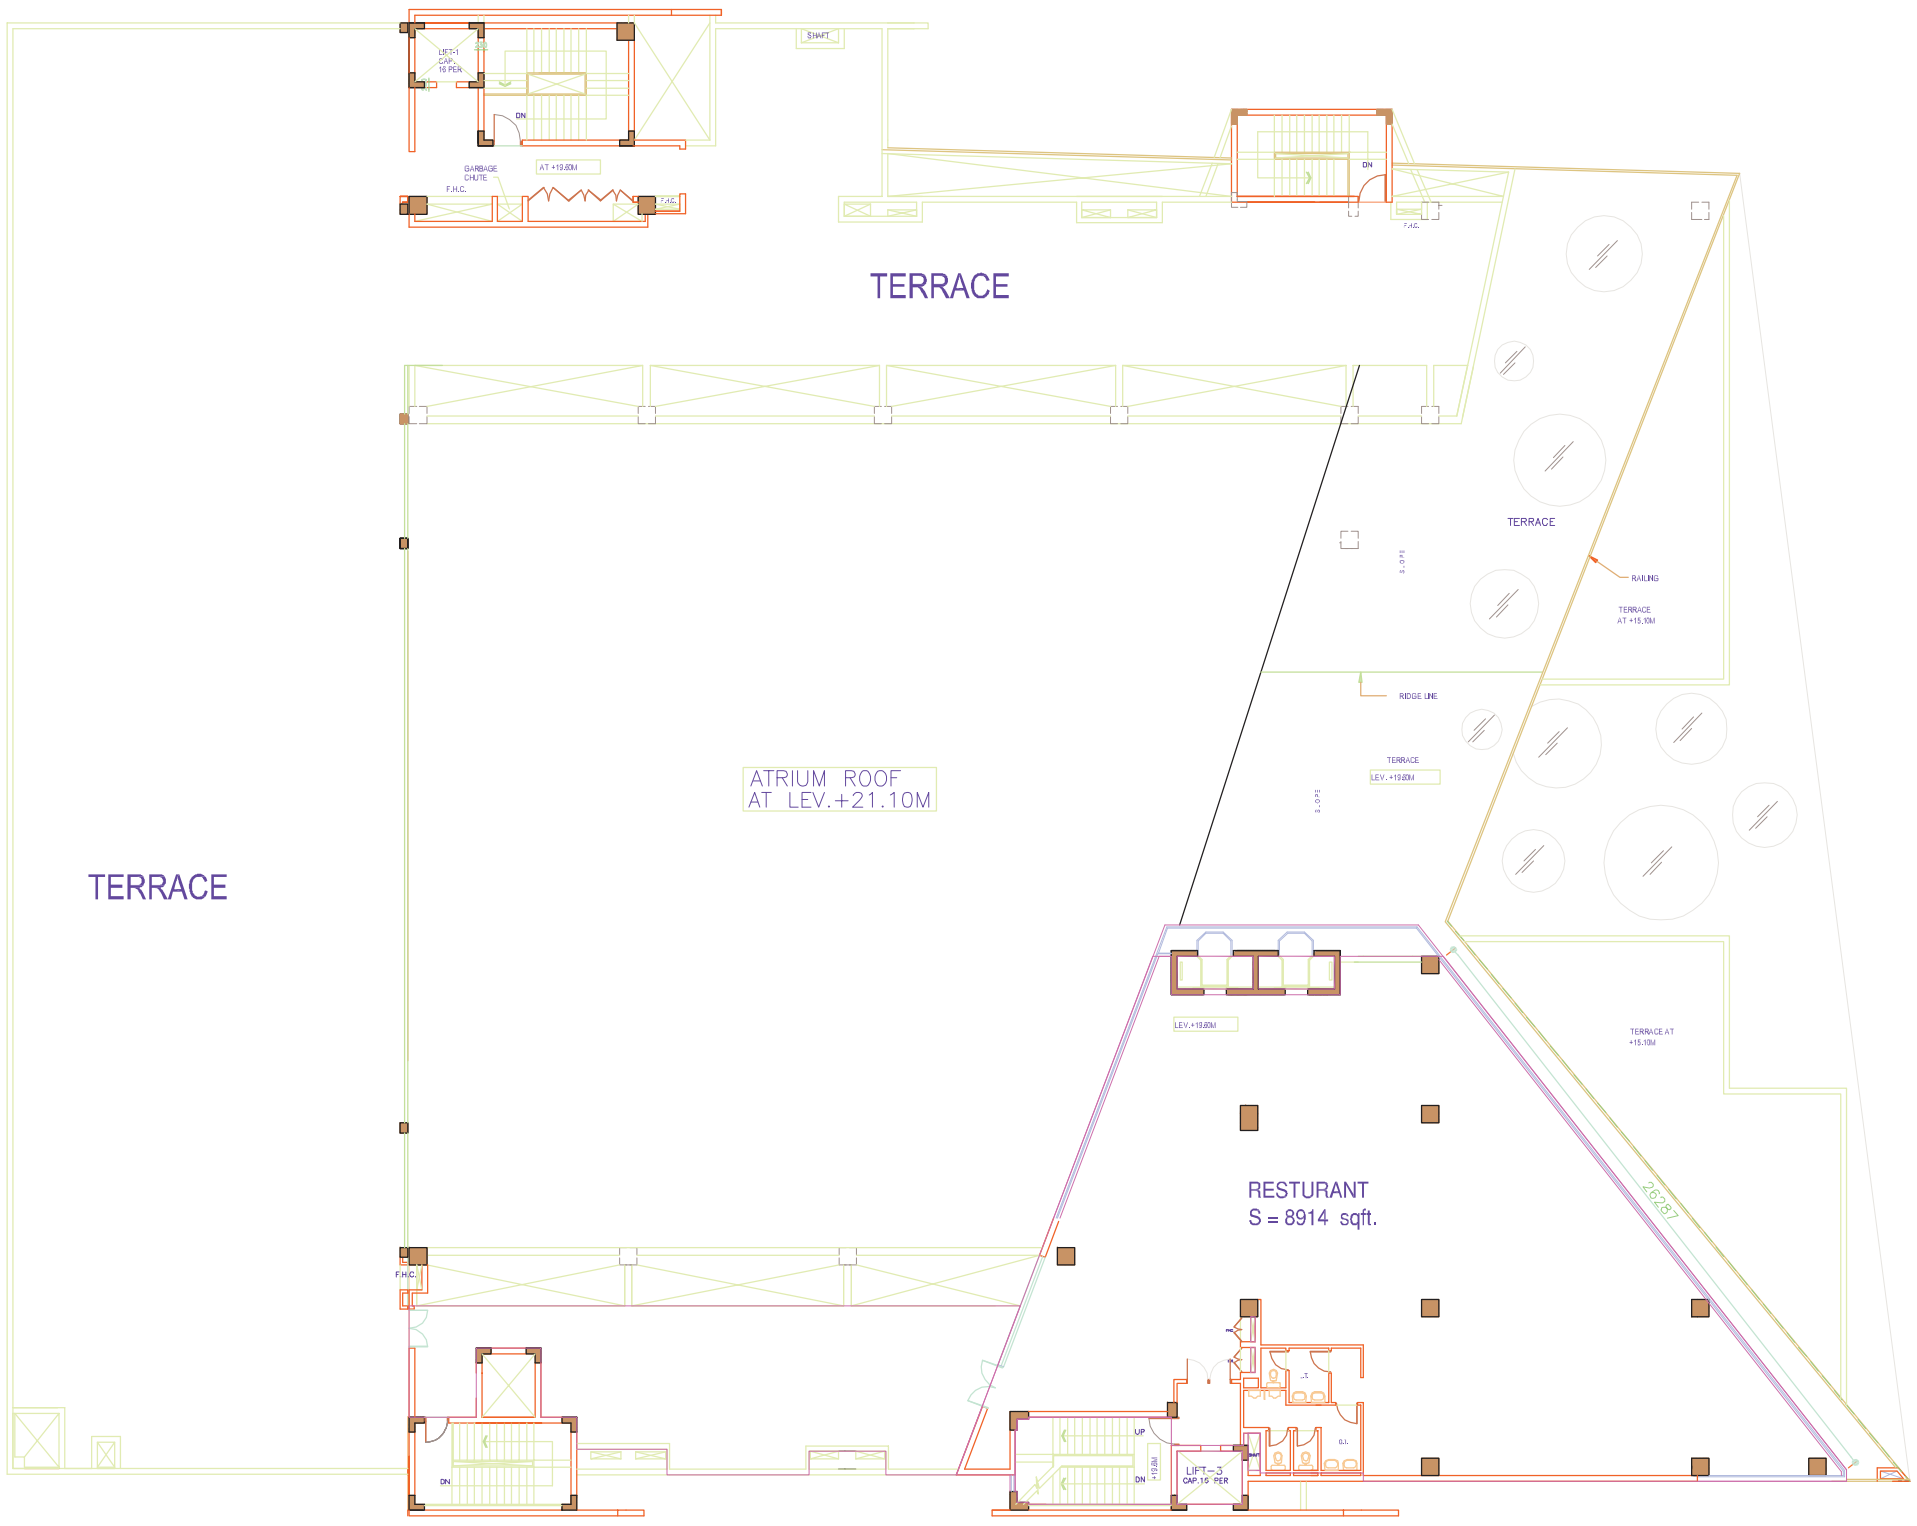

FOURTH FLOOR PLAN

PROJECT

REGENT ARCADE

COMMERCIAL COMPLEX AT MEHRAULI ROAD
SECTOR - 28, TEHSIL & DISTT. GURGAON,

DRAWN BY :	Mr. DHARMENDER
EDITED BY :	
CHECKED BY :	
RECIEVED BY :	

TITLE

SALE PLAN

DRAWING NO.